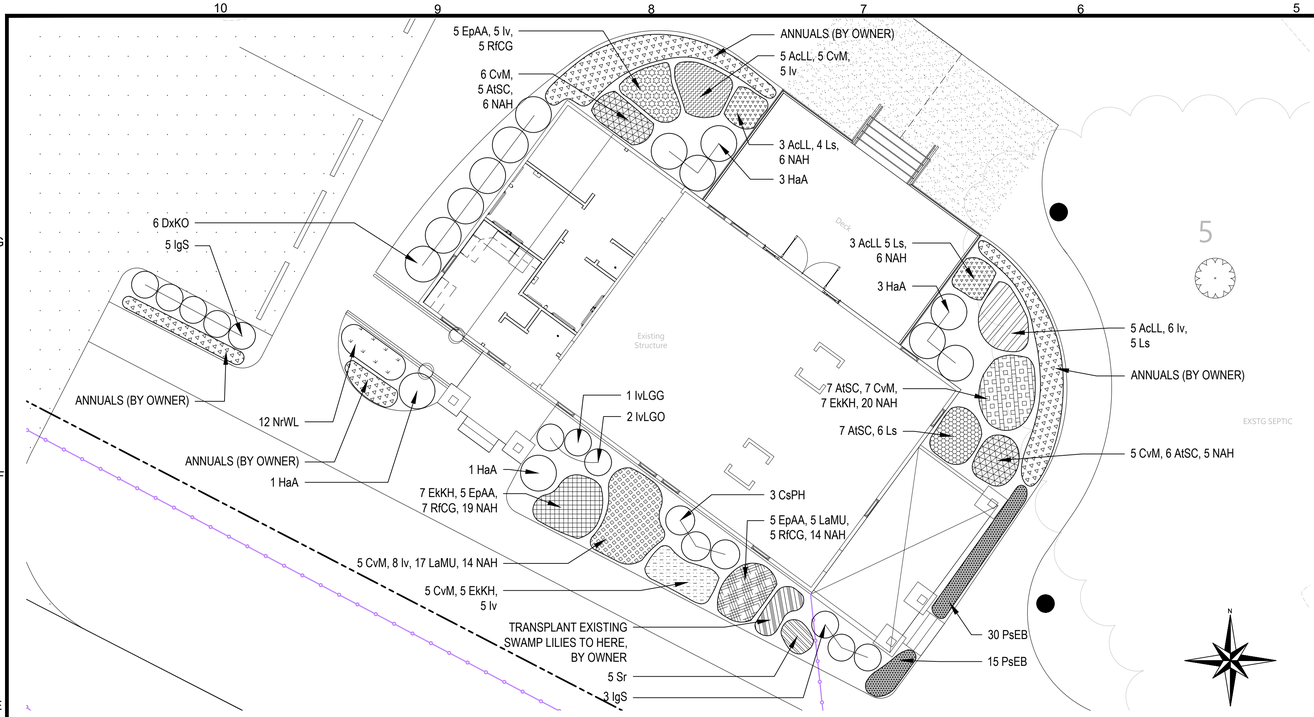

E10 / L-301 | L-301

ENLARGED AREA PLAN

Scale: 1-1/2" = 1'-0"

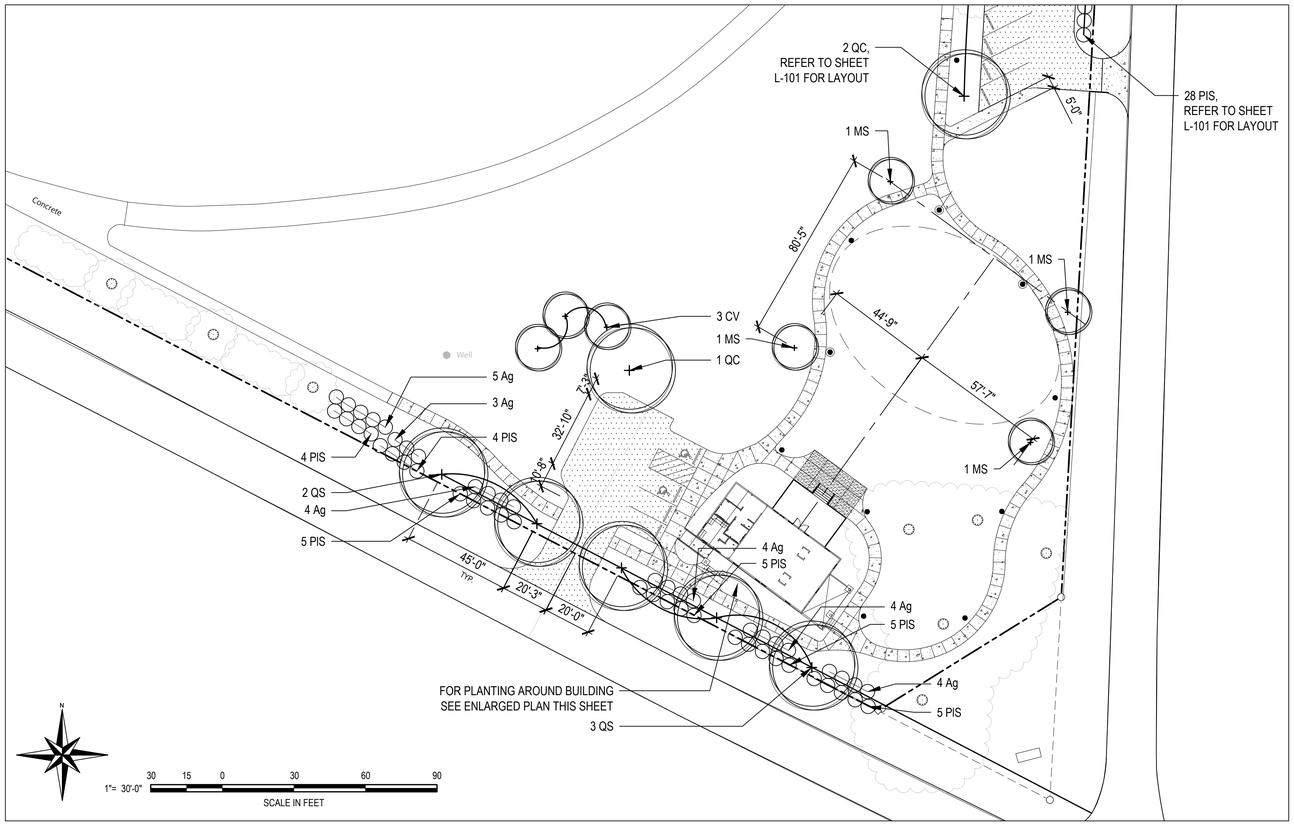

PLANT SCHEDULE - PHASE 2 NIC

QTY	ID	SCIENTIFIC NAME	COMMON NAME	SIZE	SPACING	NOTES
		TREES				
3	QC	*Quercus coccinea*	Scarlet Oak	1.5-2" cal.	as shown	
5	QS	*Quercus shumardii*	Shumard Oak	1.5-2" cal.	as shown	
3	CV	*Chionanthus virginicus*	White Fringe Tree	multistem	as shown	
4	MS	*Magnolia soulangeana*	Saucer magnolia	1.5-2" cal.	as shown	
		SHRUBS				
24	Ag	*Abelia grandifolia*	Glossy Abelia	#3	as shown	
3	CsPH	*Camellia sasanqua* 'Purple Haze'	Purple Haze Camellia	#3	as shown	
6	DxKO	*Diervilla* 'Kodiak Orange'	Kodiak Orange Diervilla	#3	as shown	
8	HaA	*Hydrangea arborescens* 'Annabelle'	Annabelle Hydrangea	#3	as shown	
8	IgS	*Ilex glabra* 'Shamrock'	Inkberry Holly	#3	as shown	
2	IvLGO	*Ilex verticillata* 'Little Goblin Orange'	Berry Poppins Winterberry Holly	#3	as shown	
1	IvLGG	*Ilex verticillata* 'Little Goblin Guy'	Mister Poppins Winterberry Holly	#3	as shown	pollinator
56	PIS	*Prunus laurocerasus* 'Schipkaensis'	Schip Laurel	#3	as shown	
		PERENNIALS				
25	AtSC	*Amsonia tabernaemontana* 'Storm Cloud'	Storm Cloud Bluestar Flower	#1	12" o.c.	
16	AcLL	*Aquilegia canadensis* 'Little Lanterns'	Little Lanterns Wild Columbine	#1	12" o.c.	
33	CvM	*Coreopsis verticillata* 'Moonbeam'	Moonbeam Coreopsis	#1	12" o.c.	
15	EpAA	*Echinacea purpurea* 'Avalanche'	Avalanche Coneflower	#1	12" o.c.	
19	EkKH	*Echinacea purpurea* 'Kim's Knee High'	Kim's Mop Head Coneflower	#1	12" o.c.	
29	Iv	*Iris versicolor*	Blue Flag Iris	#1	12" o.c.	
22	LaMU	*Lavandula angustifolia* 'Munstead'	Munstead English Lavender	#1	12" o.c.	
20	Ls	*Lobelia siphilitica*	Great Blue Lobelia	#1	12" o.c.	
90	NAH	*Narcissus* 'Altun Ha'	Altun Ha Daffodil	bulb	8" o.c.	
12	NrWL	*Nepeta racemosa 'Walker's Low'*	Catmint	#1	12" o.c.	
45	PsEB	*Phlox subulata* 'Emerald Blue'	Emerald Blue Phlox	#1	12" o.c.	
17	RfCG	*Rudbeckia fulgida* 'City Garden'	City Garden Black-eyed Susan	#1	12" o.c.	
5	Sr	*Salvia rosmarinus*	Rosemary	#1	12" o.c.	

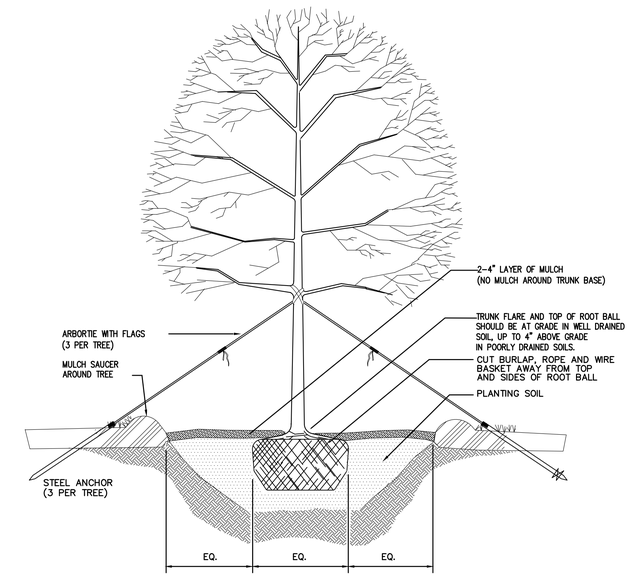

D10 / L-301 | L-301

SMALL TREE PLANTING

Scale: NTS

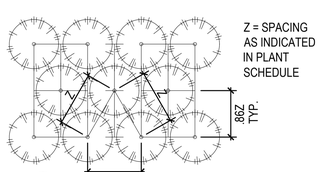

A10 / L-301 | L-301

PLANT SPACING

Scale: NTS

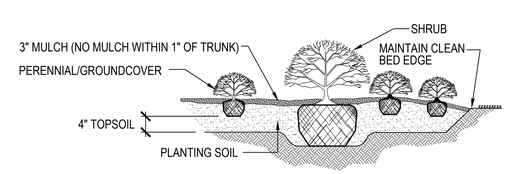

B10 / L-301 | L-301

SHRUB PLANTING

Scale: NTS

HILL STUDIO
120 W. Campbell Ave. SW
Roanoke, VA 24011
tel: 540-342-5263 fax: 540-345-5625
www.hillstudio.com

TOWN PARK ENTRANCE MASTER PLAN

Seal

NOT FOR CONSTRUCTION
Review Submission

Title:

PLANTING PLAN

Date: 5/24/2023
Revisions:
1
Drawn By: AK
Review By: GW
Project No. 2104.01

Sheet No.

L-301