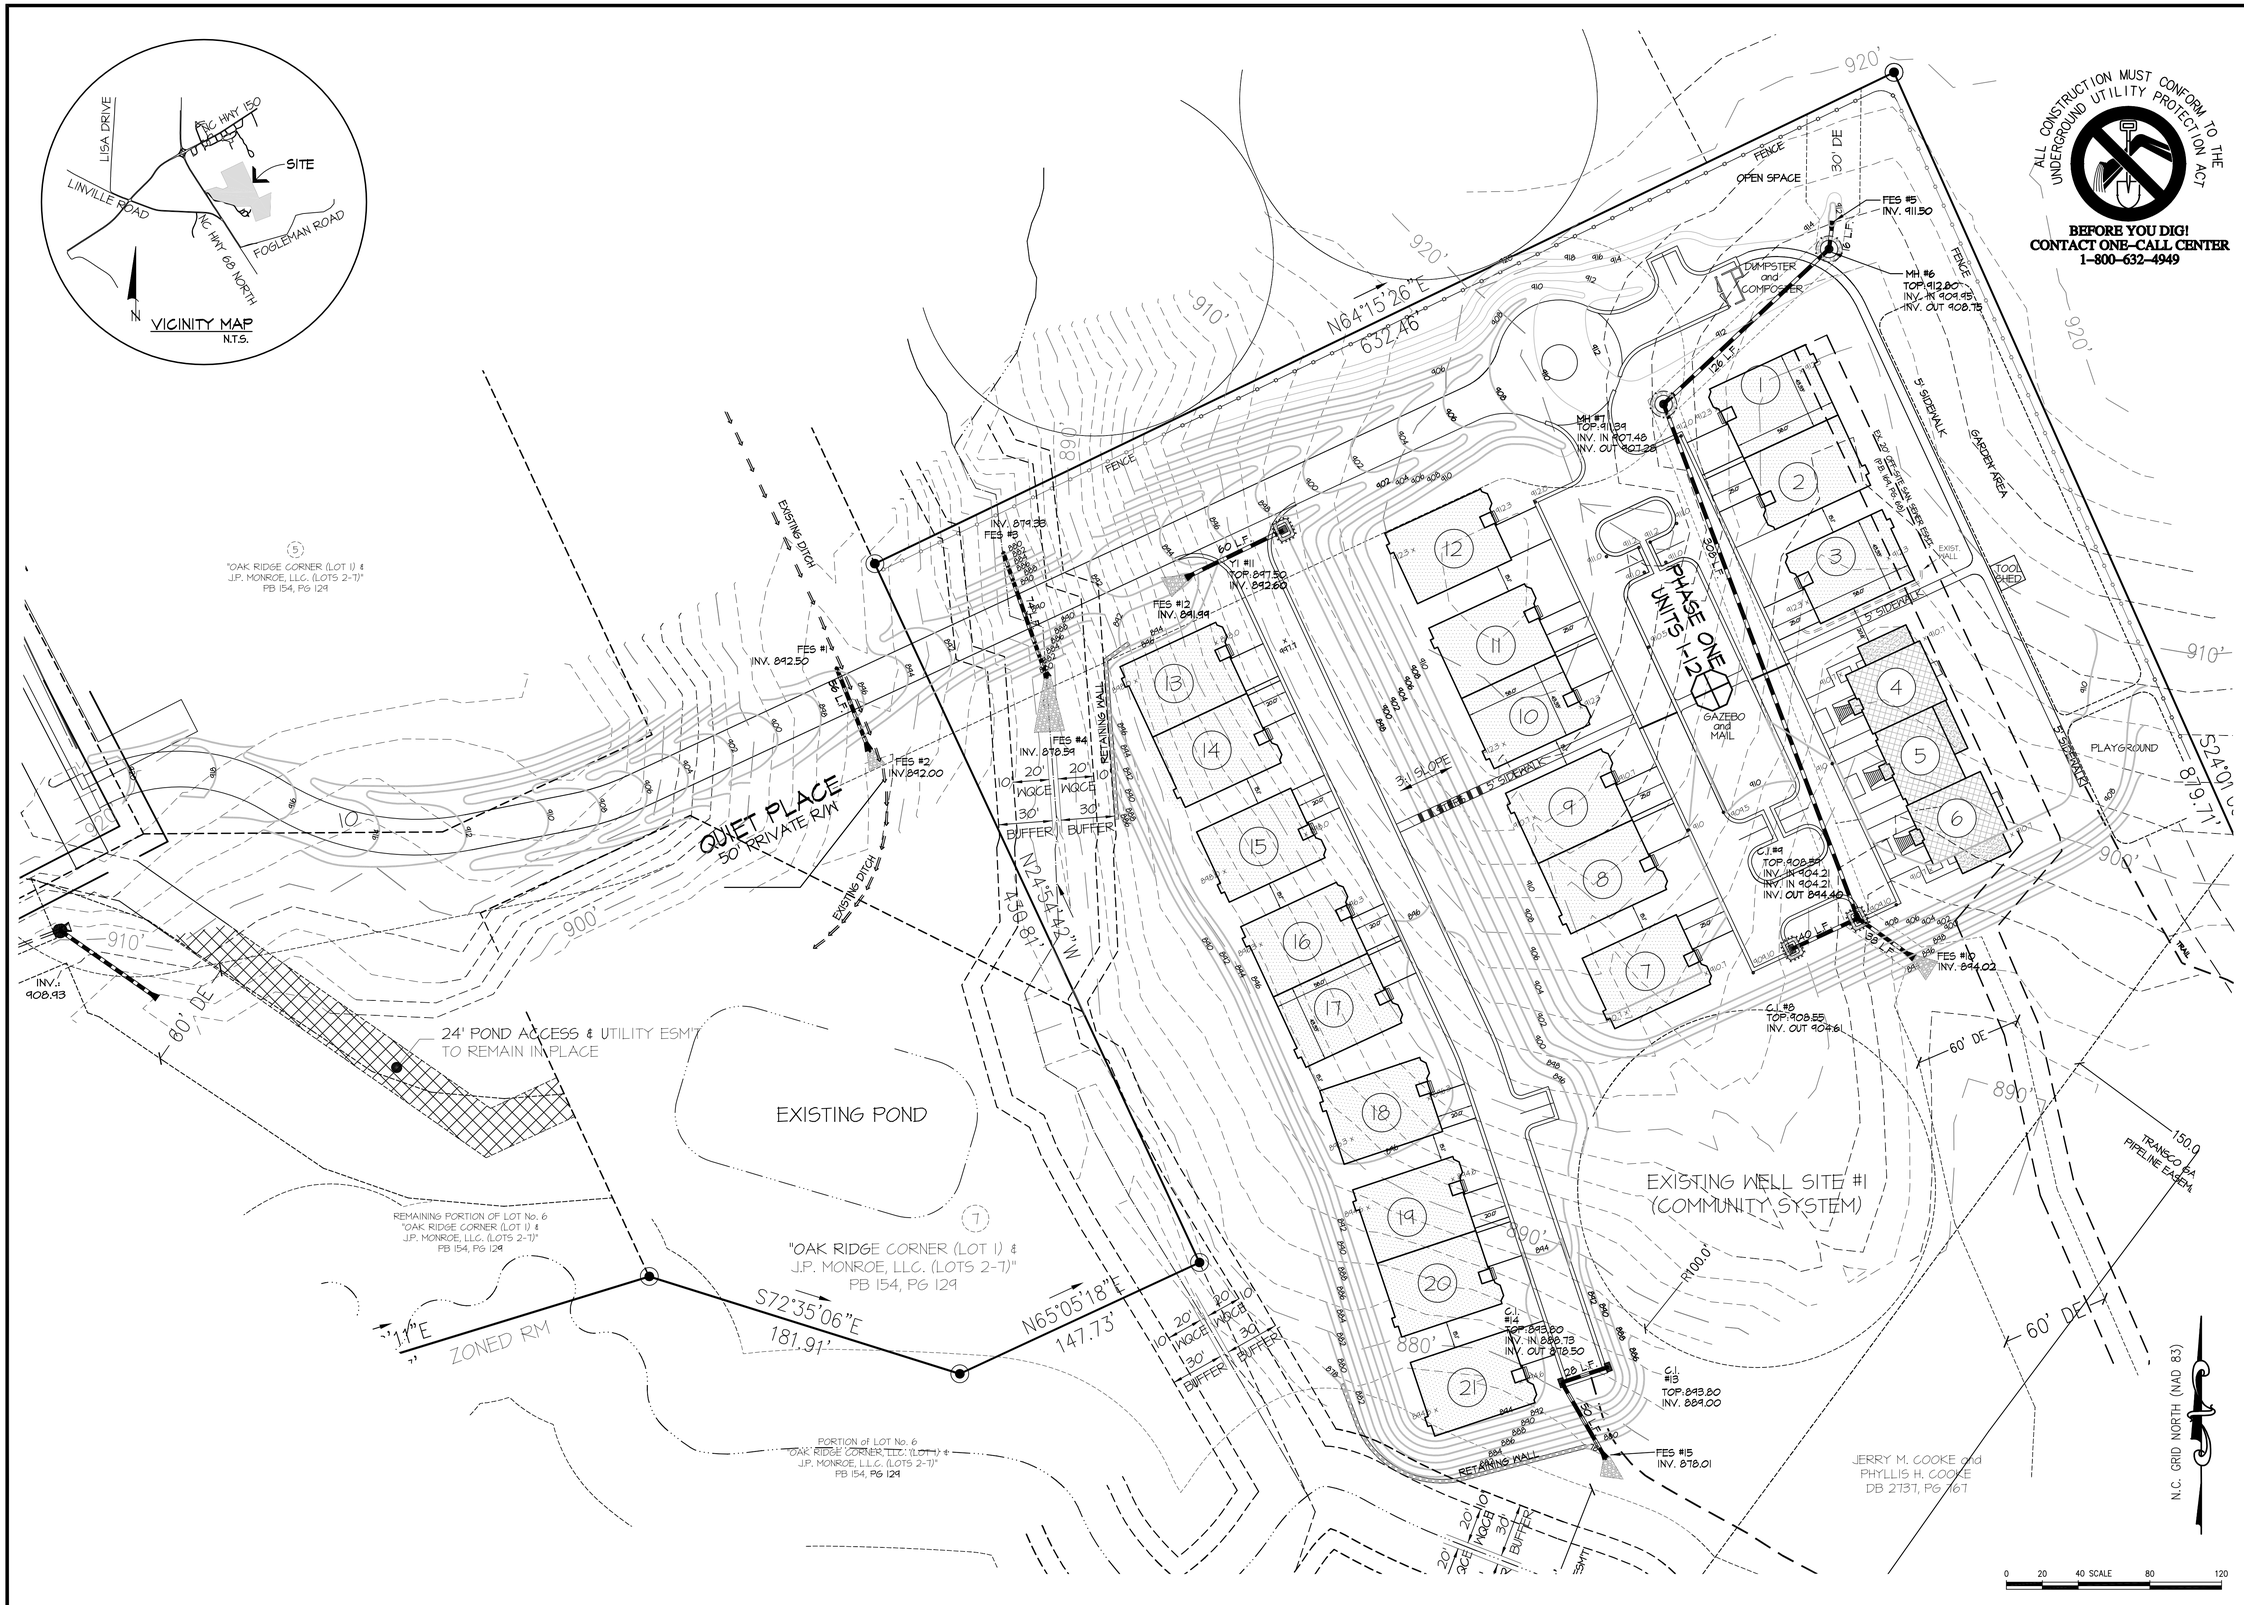

REVISIONS

GPL ENGINEERING AND SURVEYING, INC.
LAND DEVELOPMENT CONSULTING
4400 TYNING STREET
HIGH POINT, NORTH CAROLINA 27265
PHONE: (336) 812-8800 ~ FAX: (336) 812-8180

PRELIMINARY

VILLAGE WOODS SUBDIVISION

OAK RIDGE TOWNSHIP - TOWN of OAK RIDGE
GUILFORD COUNTY - NORTH CAROLINA

GRADING PLAN

SCALE:	1" = 40'
DATE:	10-21-05
PROJECT:	536-05
DRAWN BY:	TM
SHEET	2

F:\Projects\536-05\DWG\536-05-BASENEW_12-29-16.dwg, GRADING PLAN, 1/4/2017 2:16:17 PM, 1:1