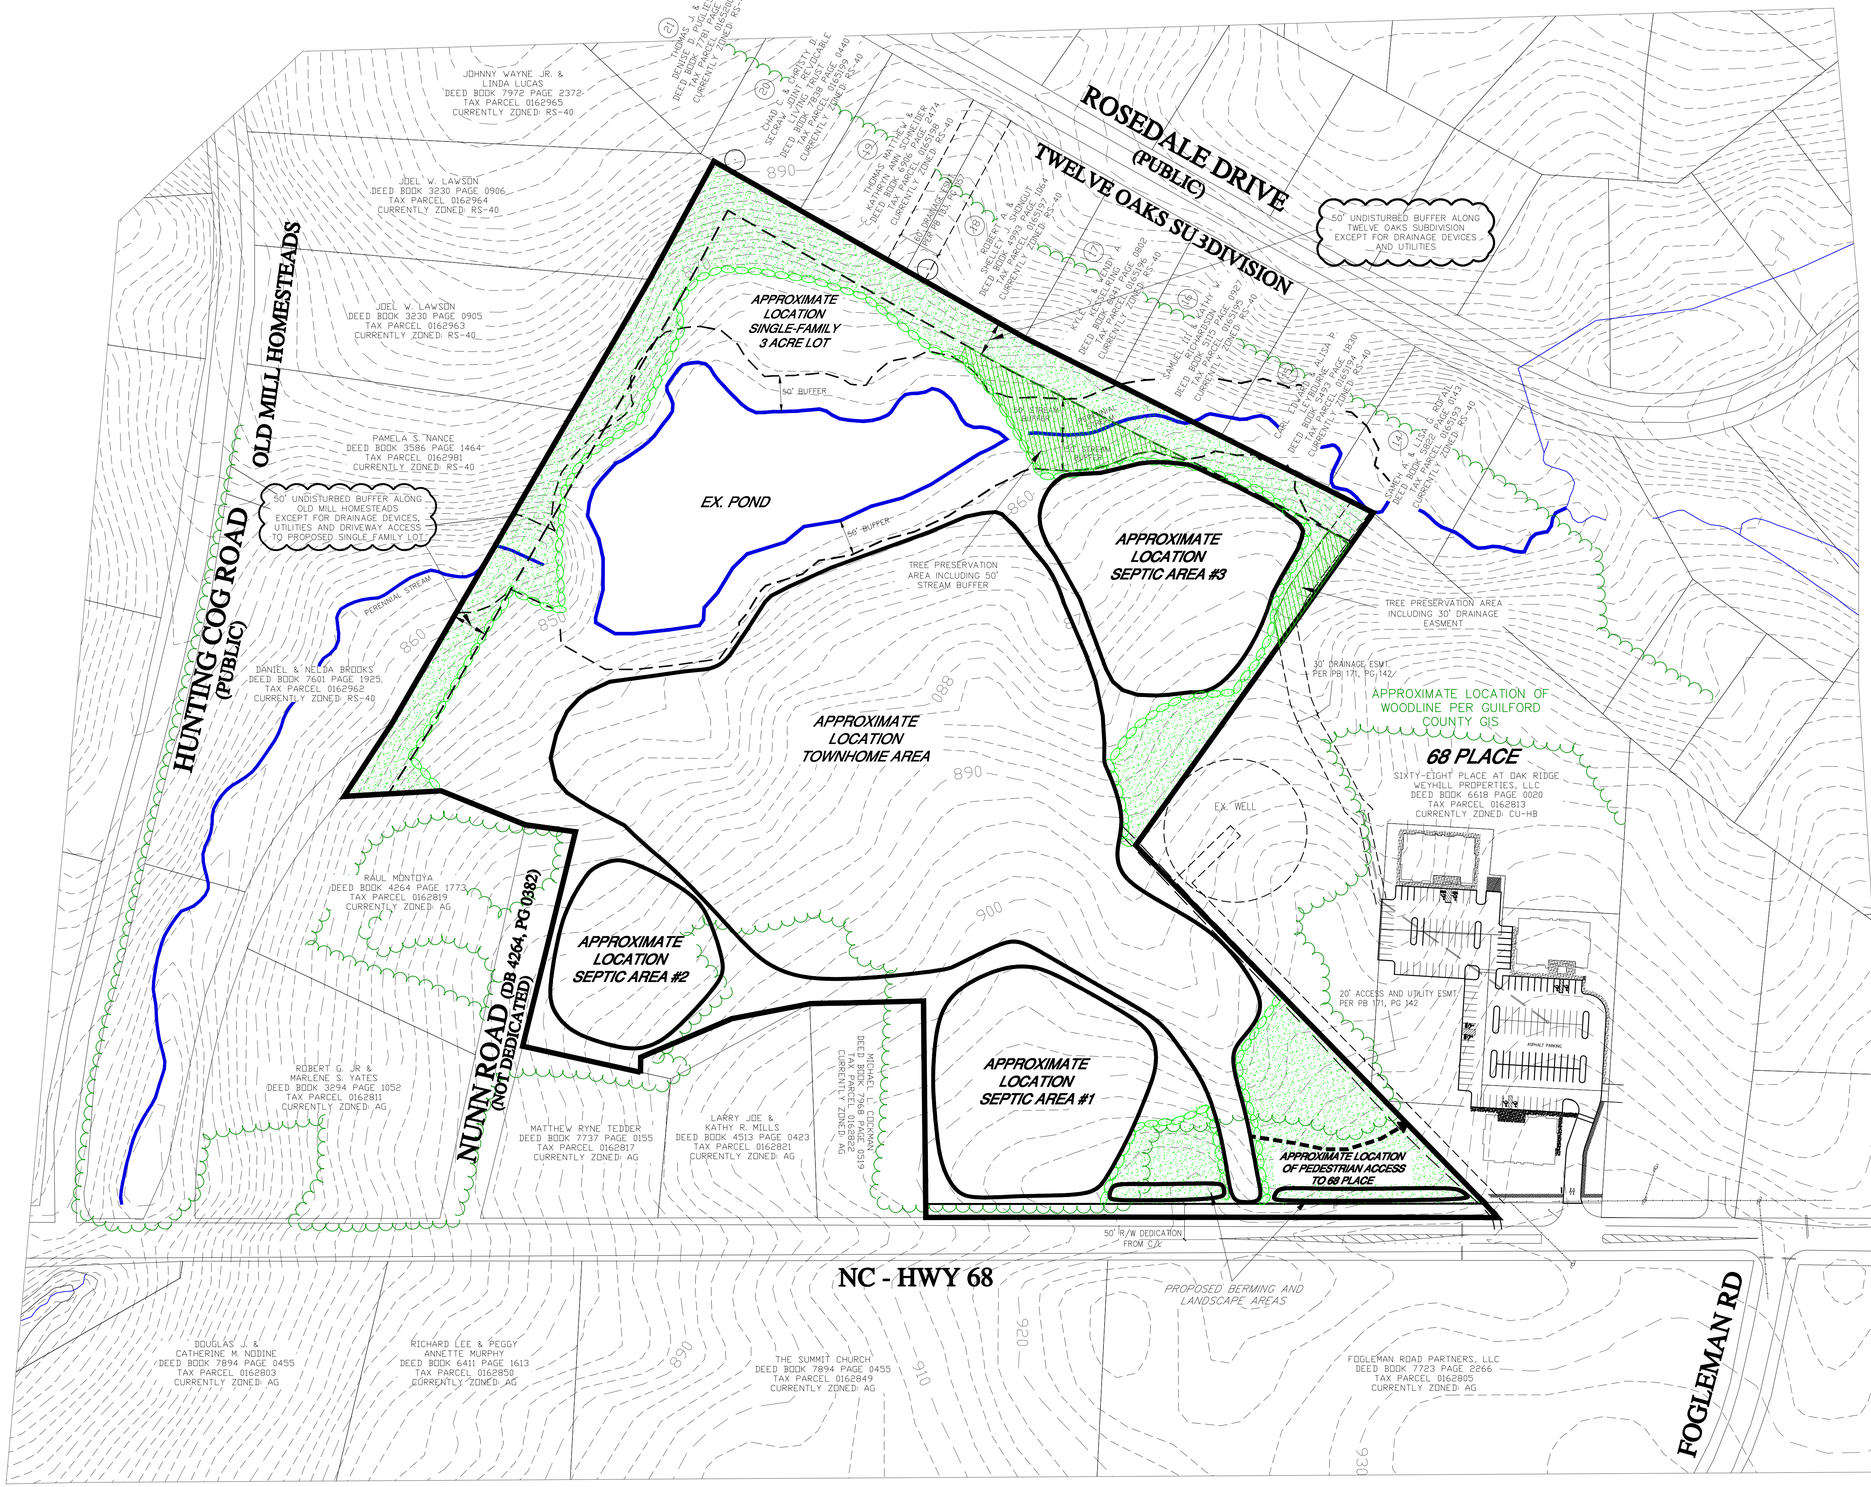

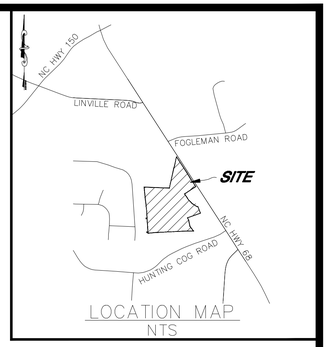

DESIGNATED TREE PRESERVATION AREAS

POSSIBLE TREE PRESERVATION AREAS
(APPROXIMATE LOCATION OF TREELINES ARE SHOWN PER GIS LOCATION)

GRAPHIC SCALE
100 0 50 100 200 400
(IN FEET)
1 inch = 100 ft.

NOTE: BOUNDARY, WATER FEATURES, TOPOGRAPHIC INFORMATION AND OTHER FEATURES PER GUILFORD COUNTY GIS. NO FIELD WORK HAS BEEN PERFORMED BY EVANS ENGINEERING, INC.

DEVELOPER
PAUL MILAM
22 LOCH RIDGE DRIVE
GREENSBORO, NC 27408
336-707-9799
paulmilam@gmail.com

OWNER
ISRAEL FAMILY LIMITED PARTNERSHIP
1419-1433 NC 68 NORTH
P.O. BOX 300
REDDING, CT 68960

PROJECT TITLE:
ISRAEL FAMILY LIMITED PARTNERSHIP PROPERTY
1430 NC 68 NORTH
OAK RIDGE TOWNSHIP, GUILFORD COUNTY
GREENSBORO, NORTH CAROLINA

DEVELOPER:
PAUL MILAM

Evans Engineering, Inc.
Since 1974
Engineers Surveyors Planners
4609 Dundas Drive Greensboro, NC 27407
Phone 336-854-8877 Fax 336-854-8876
FIRM LICENSE #C-0168

PROJECT: 763-12 DESIGN BY: RSS DRAWN BY: AL
DWG: H:/DRAWINGS/PAUL MILAM/FOGLEMAN ROAD/FOGLEMAN ROAD ZONING SKETCH.dwg

SHEET DESCRIPTION:
ZONING SKETCH PLAN

SCALE: 1"= 100' DATE: JANUARY 25, 2018
REVISIONS: MARCH 14, 2018
SHEET NO. 1 / 1